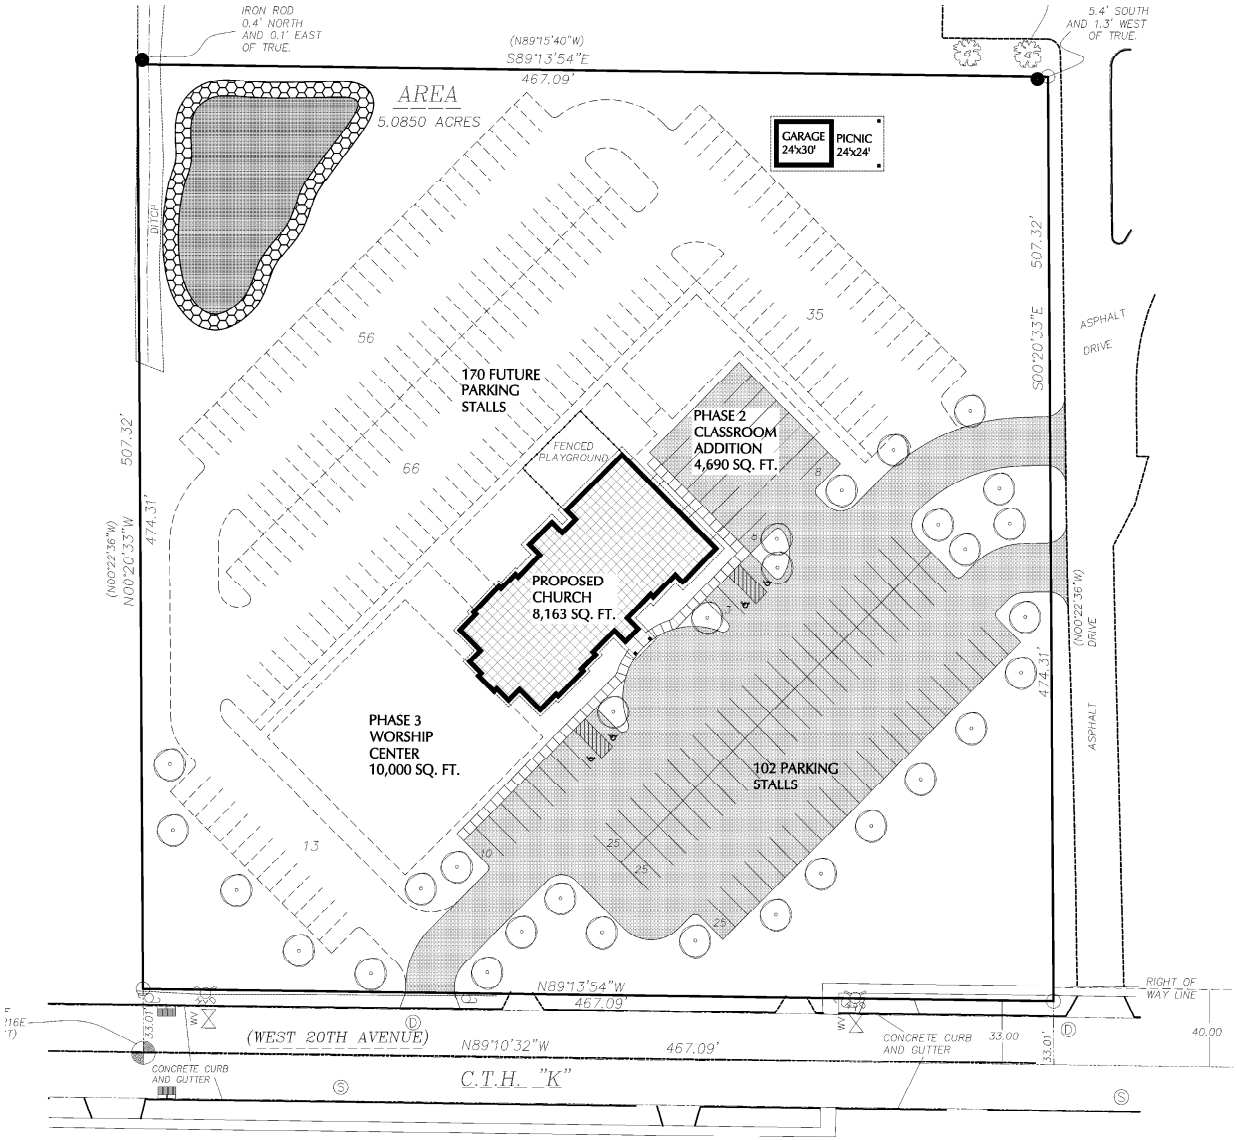

NORTH

SITE PLAN

SCALE: 1" = 30'-0"

R.A. SMITH & ASSOCIATES, INC.

Engineering driven by vision

920-231-3119 fax 231-9872
2850 UNIVERSAL STREET
OSHKOSH, WI. 54904

Land Surveying

SURVEY DRAWING NO.	4132
SURVEY PROJECT NO.	7004132
ENGINEERING PROJECT NO.	
DATE:	NOVEMBER 20, 2003

PRELIMINARY DRAWING - NOT FOR CONSTRUCTION

PRELIMINARY PLAN DATE:

AUG. 22, 2006
AUG. 24, 2006

EXCEL ENGINEERING INC.

700 CAMELOT DRIVE
FOND DU LAC, WI 54935
PHONE: (920) 929-9000
FAX: (920) 929-9001

OWNER:
OAKBROOK EVANGELICAL
FREE CHURCH
3126 WEST 20TH AVENUE
OSHKOSH, WI

PROJECT:
PROPOSED FACILITY
3126 WEST 20TH AVENUE
OSHKOSH, WI

DATE:

DESIGN NO.:
609600

SHEET
C1.1

2005 © EXCEL ENGINEERING INC.